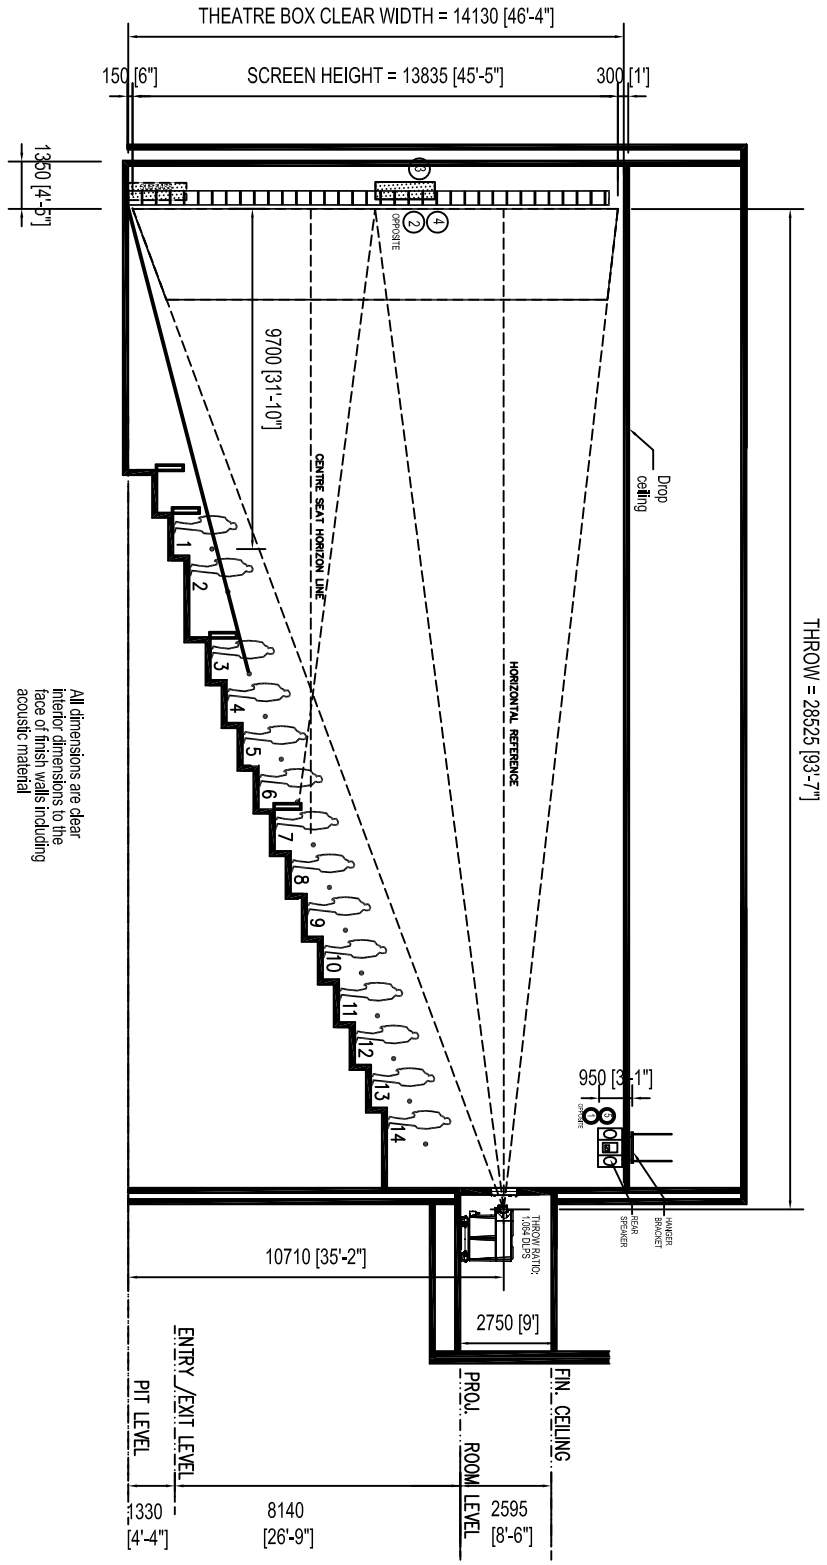

IMAX® DIGITAL THEATRE PROJECTION LEVEL PLAN

468 SEATS
1.22m (4'-0") ROWS
0.56m (22") SEATS

file: G:/THEATRE DEVELOPMENT/DIGITAL 2008/DWG/TEMPLETE DRAWINGS

project title: TYP. IMAX DIGITAL THEATRE – 468 SEATS			
location:			
drawing title: THEATRE GEOMETRY – SECTION			Sheet 3 of 3
drawn by: RV	checked : RN	scale : AS NOTED	issue date : AUG 09 11

IMAX®

IMAX CORPORATION
2525 Speakman Drive, Sheridan Park, Mississauga, Ontario, Canada L5K 1B1 Tel. (905) 403-6500

The information contained in this document is confidential and proprietary and remains the exclusive property of IMAX Corporation. This document may not be used, reproduced in whole or in part, nor revealed to others without the prior written consent of IMAX Corporation.

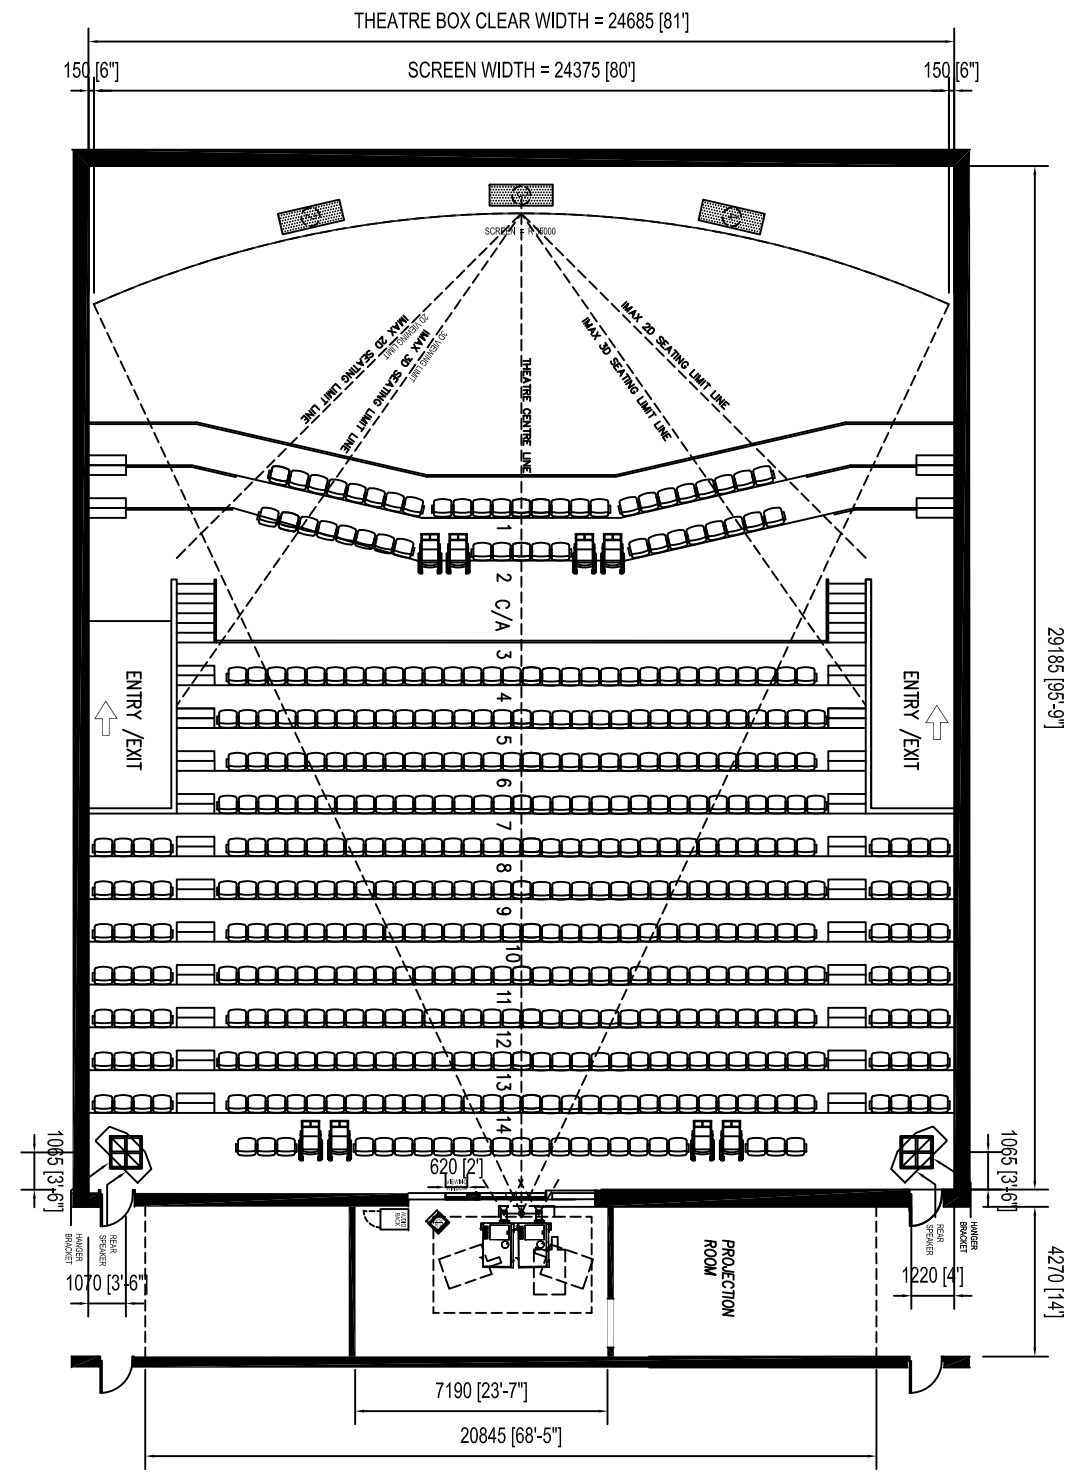

IMAX® DIGITAL THEATRE PROJECTION LEVEL PLAN

468
1.22m (4'-0") ROWS
0.56m (22") SEATS

file: G:/THEATRE DEVELOPMENT/DIGITAL 2008/DWG/TEMPLETE DRAWINGS

project title: TYP. IMAX DIGITAL THEATRE – 468 SEATS			
location:			
drawing title: THEATRE GEOMETRY – SECTION			Sheet 2 of 3
drawn by: RV	checked : RN	scale : AS NOTED	issue date : AUG 09 11

IMAX®

IMAX CORPORATION
2525 Speakman Drive, Sheridan Park, Mississauga, Ontario, Canada L5K 1B1 Tel. (905) 403-6500

The information contained in this document is confidential and proprietary and remains the exclusive property of IMAX Corporation. This document may not be used, reproduced in whole or in part, nor revealed to others without the prior written consent of IMAX Corporation.